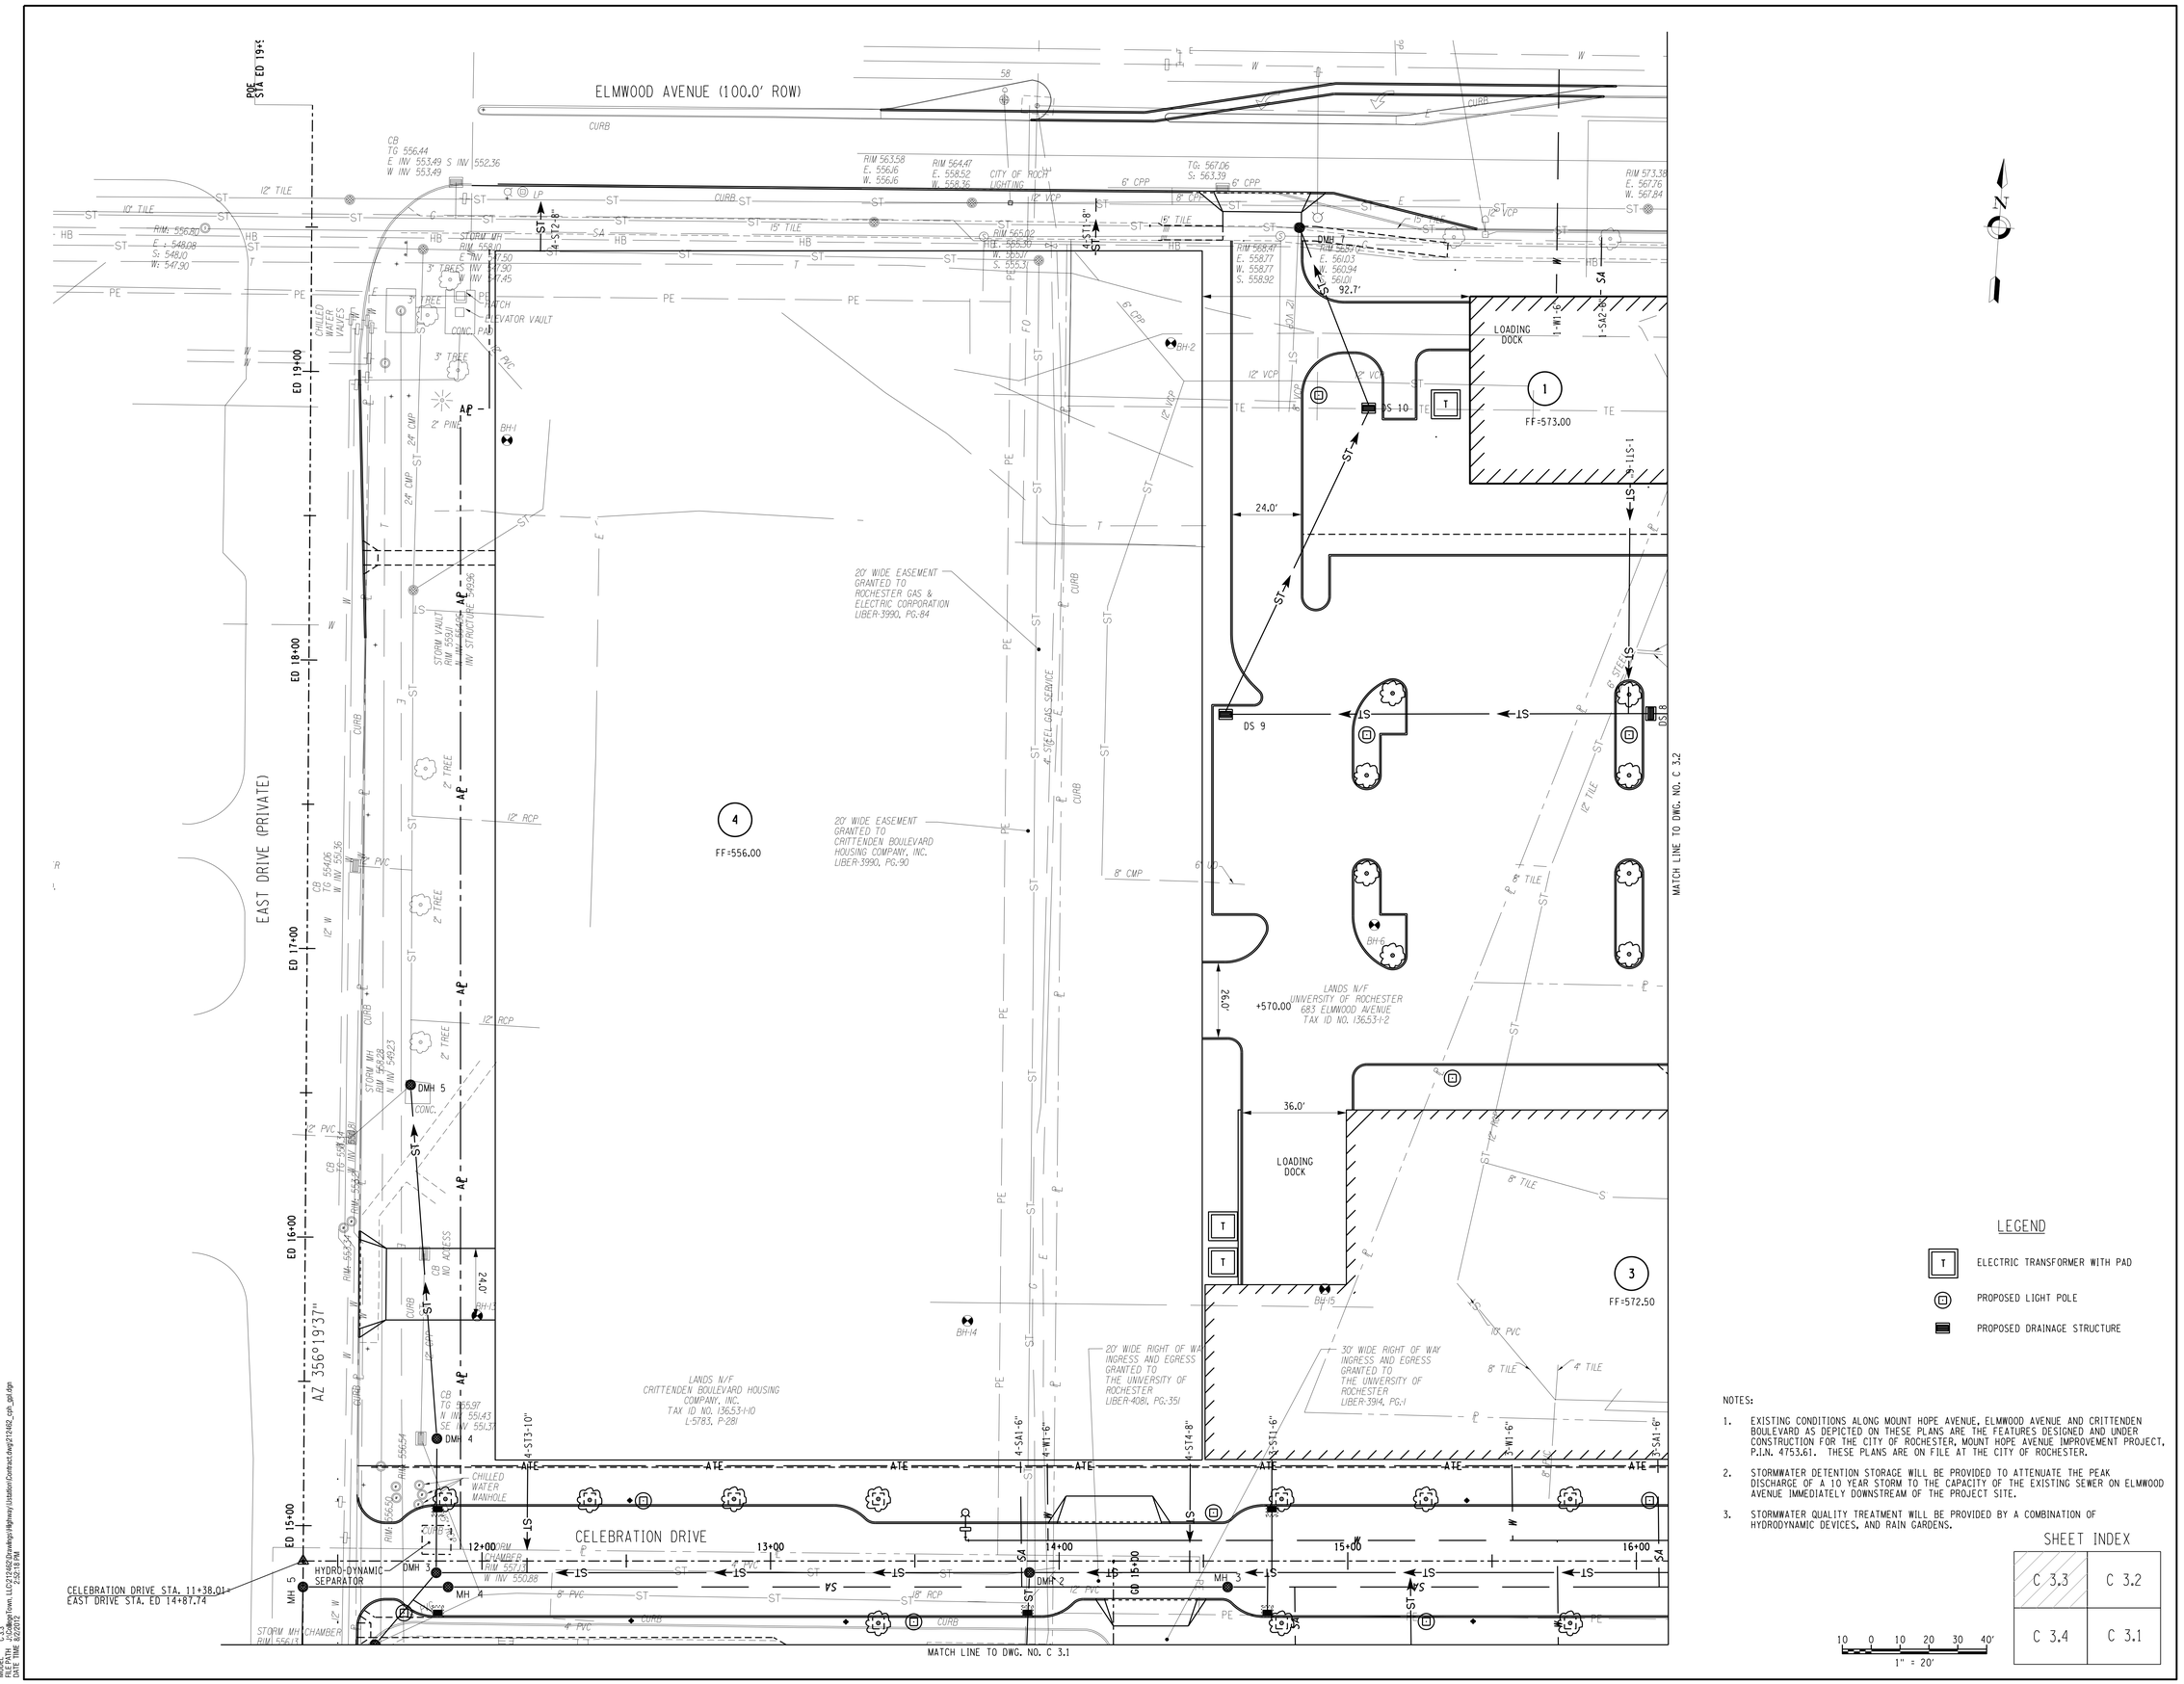

LEGEND

- ELECTRIC TRANSFORMER WITH PAD
- PROPOSED LIGHT POLE
- PROPOSED DRAINAGE STRUCTURE

NOTES:

1. EXISTING CONDITIONS ALONG MOUNT HOPE AVENUE, ELMWOOD AVENUE AND CRITTENDEN BOULEVARD AS DEPICTED ON THESE PLANS ARE THE FEATURES DESIGNED AND UNDER CONSTRUCTION FOR THE CITY OF ROCHESTER, MOUNT HOPE AVENUE IMPROVEMENT PROJECT, P.I.N. 4753.61. THESE PLANS ARE ON FILE AT THE CITY OF ROCHESTER.
2. STORMWATER DETENTION STORAGE WILL BE PROVIDED TO ATTENUATE THE PEAK DISCHARGE OF A 10 YEAR STORM TO THE CAPACITY OF THE EXISTING SEWER ON ELMWOOD AVENUE IMMEDIATELY DOWNSTREAM OF THE PROJECT SITE.
3. STORMWATER QUALITY TREATMENT WILL BE PROVIDED BY A COMBINATION OF HYDRODYNAMIC DEVICES, AND RAIN GARDENS.

SHEET INDEX

C 3.3	C 3.2
C 3.4	C 3.1

DCS DESIGN

DAVIS CARTER SCOTT Ltd
Architecture
Interior Architecture
Land Planning
1676 International Drive
Suite 500
McLean, Virginia 22102
P 703.556.9275
F 703.821.6976
www.dcsdesign.com

LABELLA Associates, P.C.
Relationships. Resources. Results.
www.labellapc.com
300 STATE STREET
ROCHESTER, NY 14614
P: (585) 454-6110
F: (585) 454-3066
Engineering
Architecture
Environmental
Planning

PROJECT/CLIENT

COLLEGETOWN OF ROCHESTER PROJECT
ROCHESTER, NY

NO.	DATE	REVISION

It is a violation of New York Education Law Article 145 Sec.7209, for any person, unless acting under the direction of a licensed architect, professional engineer, or land surveyor, to alter an item in any way. If an item bearing the seal of an architect, engineer, or land surveyor is altered, the altering architect, engineer, or land surveyor must stamp the plans with the seal and signature of the followed by their signature and date of such alteration, and a specific description of the alteration.
COPYRIGHT © 2010 LaBella Associates, P.C.

ISSUED FOR
PRELIMINARY SITE PLAN REVIEW

DRAWING TITLE
UTILITY PLAN

DATE:	JULY 2012
SCALE:	1" = 20'
DESIGNED BY:	CAE
DRAWN BY:	SRM
REVIEWED BY:	W.D
PROJECT NUMBER:	212462

DRAWING NUMBER
C 3.3

PLOTTER: pc6_BW_Full.pltcfg
NAME: 212462_C3.3.dwg
FILE PATH: J:\Collegetown, LLC\212462\Drawings\Highway\Location\Contract.dwg
DATE TIME: 8/23/2012 2:34:18 PM