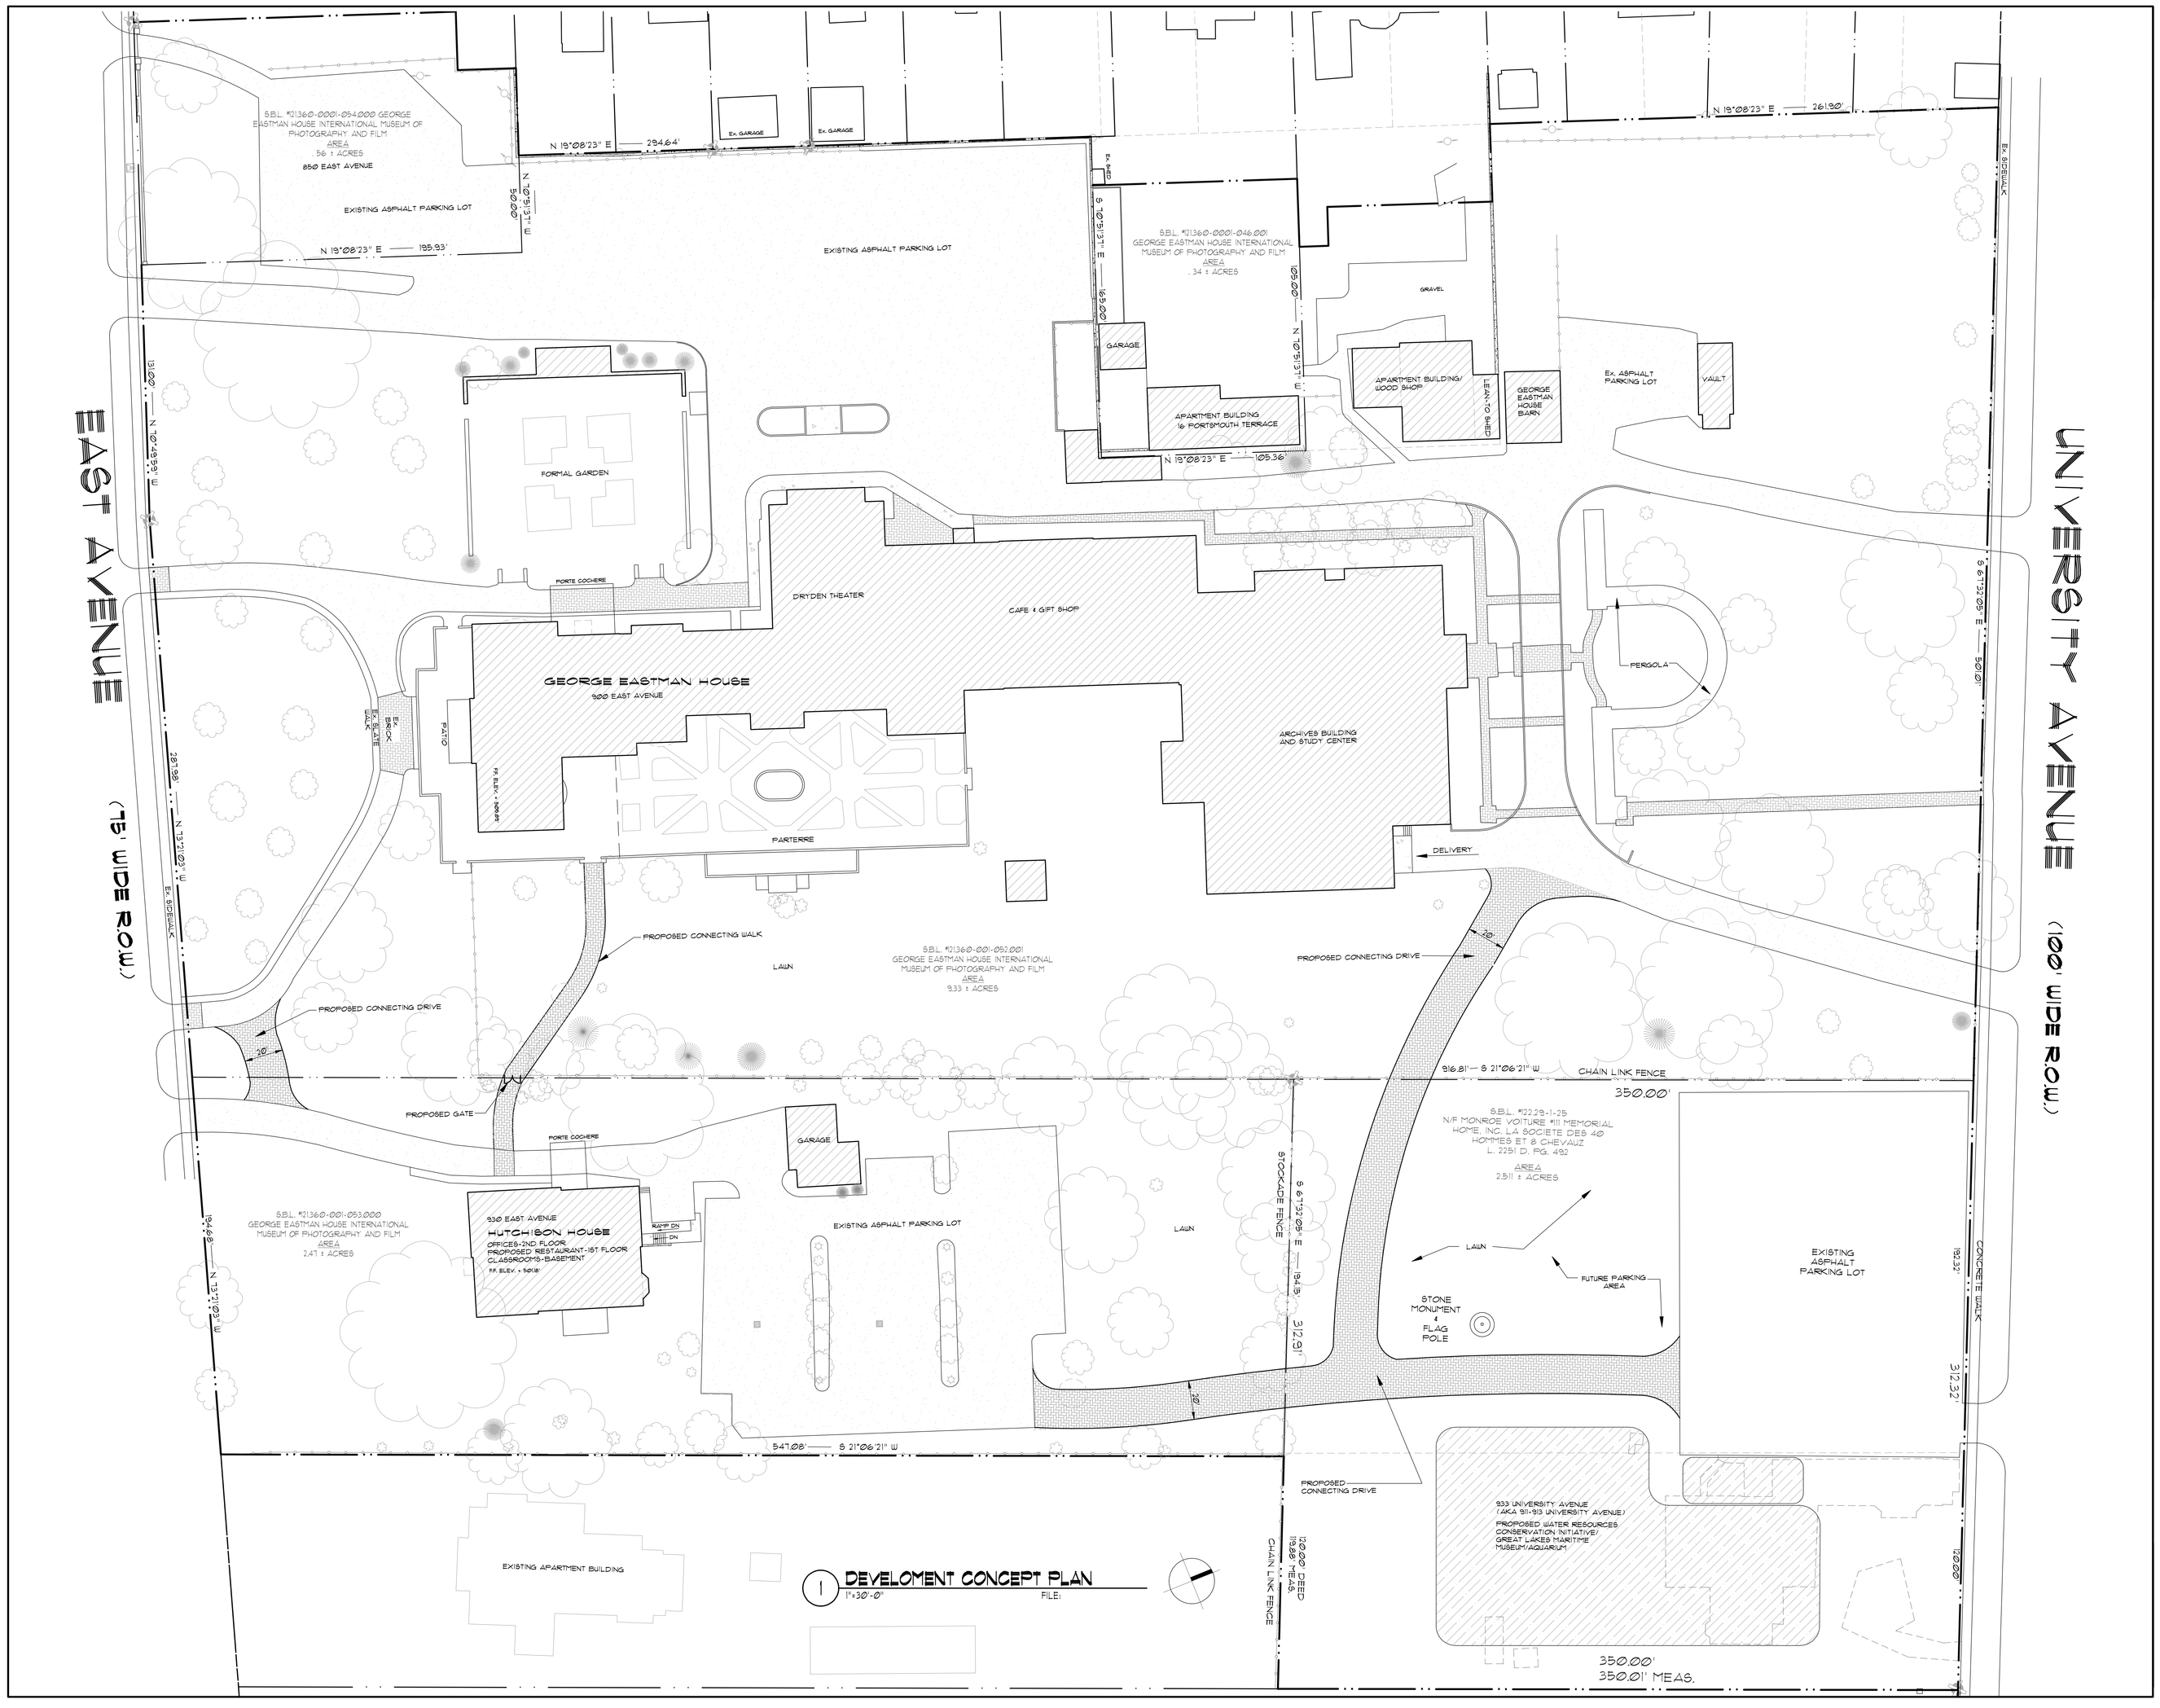

KF Architects
3820 West St.
Canandaigua, NY 14424
Phone: 585-394-7974
Fax: 585-394-4410
Email: cr@kfarchitects.net

TSE
Tuccillo Structural Engineering & Design P.C.
555 Paramount Tract
Building 2, Suite 4210
Rochester, NY 14623
Phone: 585-865-7000
Fax: 585-865-0000
www.TSEPC.com

DBS ENGINEERS
249 COMMERCE DRIVE
ROCHESTER, NY 14623
PHONE (585) 292-7040
FAX (585) 292-7042

PROJECT TITLE:
PROPOSED DEVELOPMENT DISTRICT #14
900 East Avenue
850 East Avenue
933 University Avenue
Rochester, New York

DRAWING TITLE:
DEVELOPMENT CONCEPT PLAN

NOTICE:
UNAUTHORIZED ALTERATIONS OR ADDITIONS TO THIS DRAWING ARE IN VIOLATION OF THE NEW YORK STATE EDUCATION LAW ARTICLE 147 SECTION 7205. NO REVISIONS ARE PERMITTED UNLESS AUTHORIZED BY THE ARCHITECT OF RECORD.

REVISIONS:
4-18-11

PROJECT NO:	11-01-01
SCALE:	AS NOTED
DRAWN BY:	AV,TW
DATE:	4-11-11
DRAWING #	C-1