EXAMPLE OF SIDEWALK DETAILING

EXAMPLE OF TREE LAWN PLANTINGS

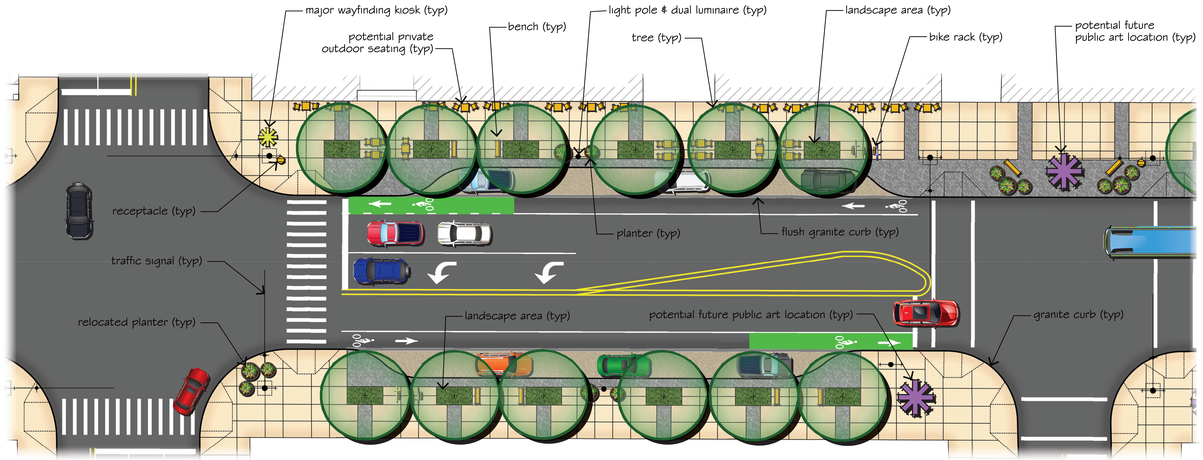

ENHANCED PLAN

1" = 10'

EXAMPLE OF PLAZA USE

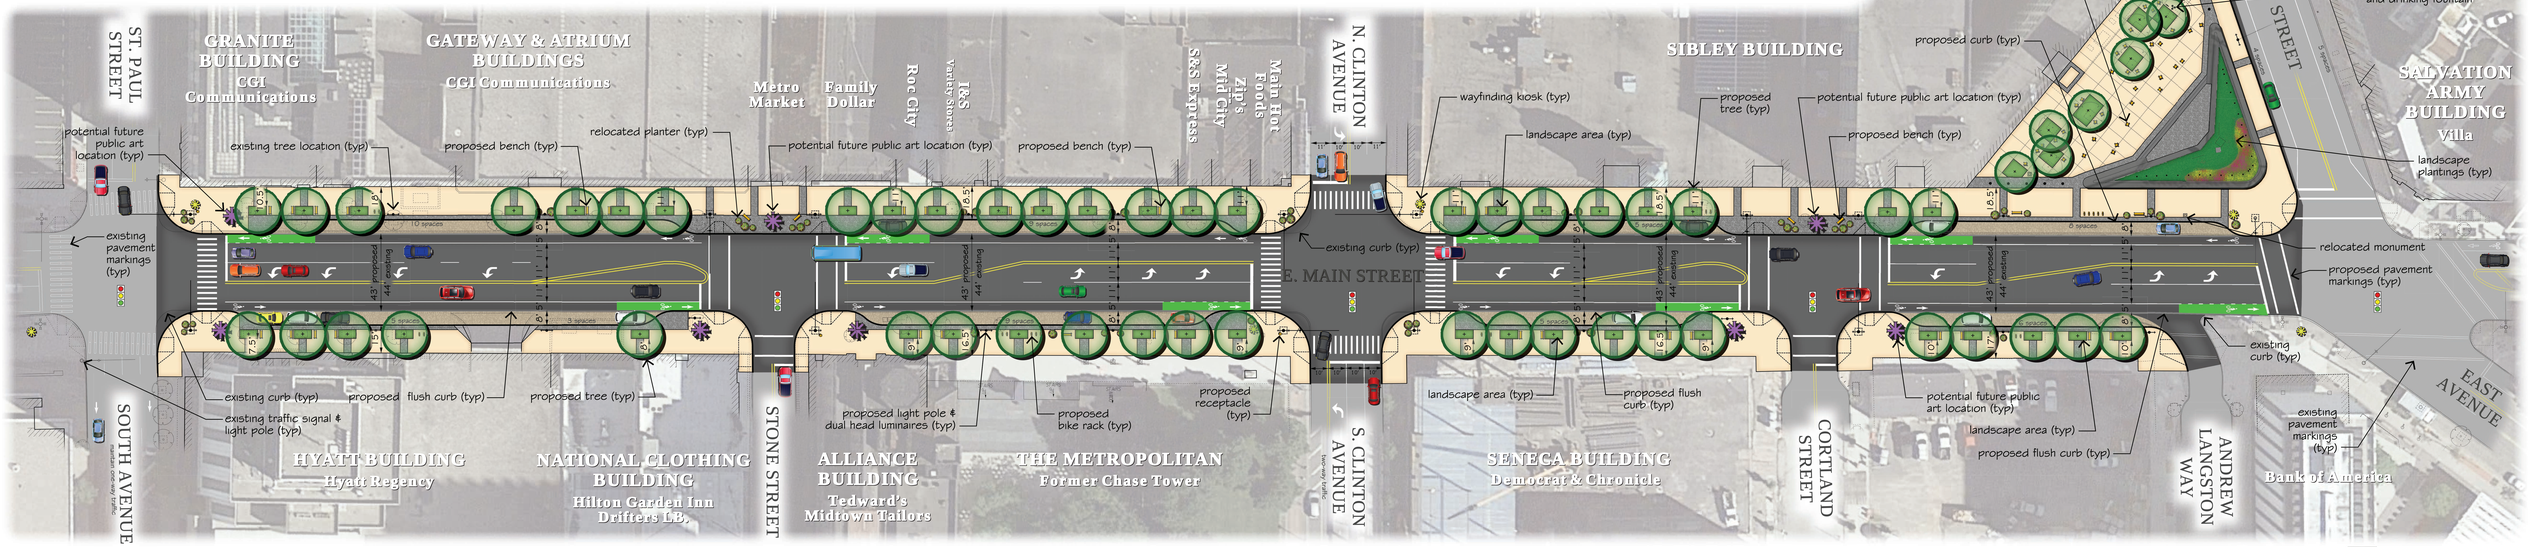

OVERALL STREETSCAPE PLAN

1" = 20'

STREETSCAPE ENHANCEMENTS: CONCEPT B