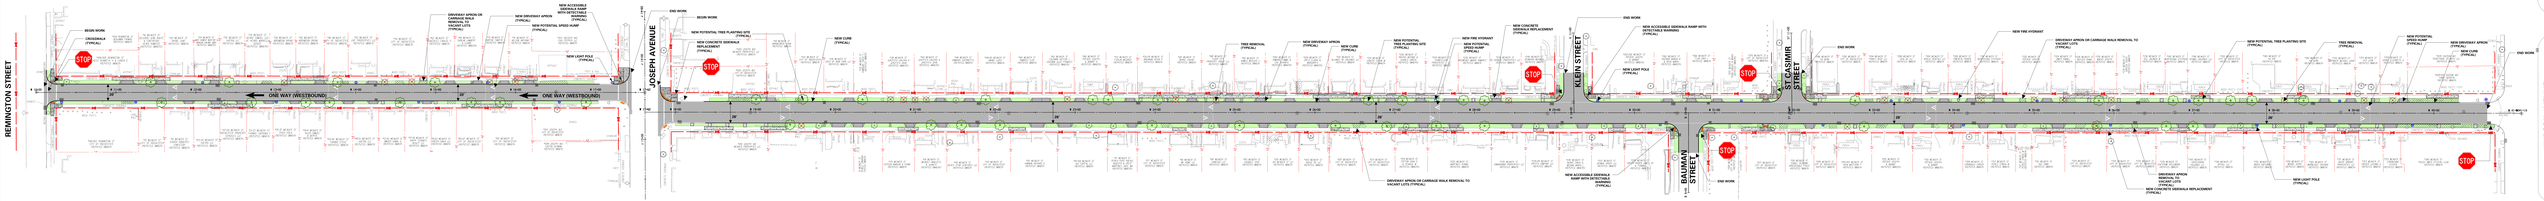

WEAVER STREET

SCALE IN FEET

LEGEND

- NEW CURB LINE
- NEW CONCRETE SIDEWALK
- NEW ASPHALT PAVEMENT
- NEW DRIVEWAY APRON
- LAWN AREA
- NEW ACCESSIBLE SIDEWALK RAMP WITH DETECTABLE WARNING
- DRIVEWAY APRON OR CARRIAGE WALK REMOVAL TO VACANT LOTS
- EXISTING HIGHWAY BOUNDARY
- APPROXIMATE PROPERTY LINE
- EXISTING TREE REMOVAL
- PROPOSED TREE
- NEW LIGHT POLE
- NEW POTENTIAL SPEED HUMP

NOTES:
1. NEW CONCRETE SIDEWALK PLACEMENT IS APPROXIMATE. EXISTING SIDEWALK WILL BE REPLACED WHERE HEAVED, CRACKED, OR NEEDED FOR PROPER DRAINAGE.

City of Rochester, NY
Lovely A. Warren, Mayor
Rochester City Council

PRELIMINARY DESIGN (50%)
AUGUST 18, 2021
PUBLIC INFORMATION MEETING