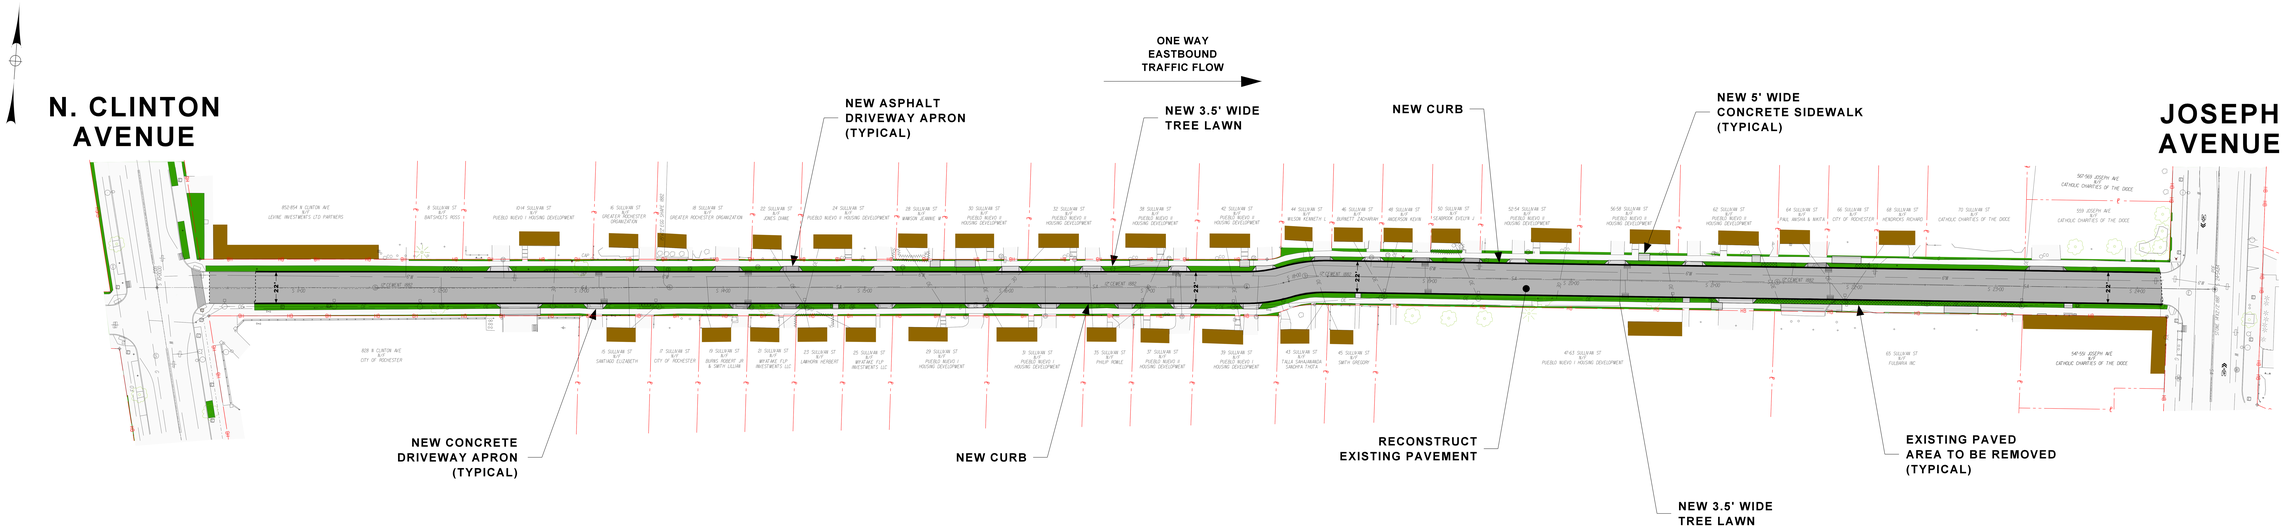

40' RIGHT OF WAY

SULLIVAN STREET

ONE WAY EASTBOUND

20 0 20 40 60 80 100

SCALE IN FEET

DRAFT

PRELIMINARY DESIGN (30%)

JUNE 8, 2023
PUBLIC MEETING

LEGEND

- NEW CURB
- NEW CONCRETE SIDEWALK
- NEW ASPHALT PAVEMENT
- EXISTING CONCRETE SIDEWALK TO BE REMOVED
- LAWN AREA
- EXISTING RIGHT-OF-WAY
- EXISTING PROPERTY LINE
- EXISTING BUILDING