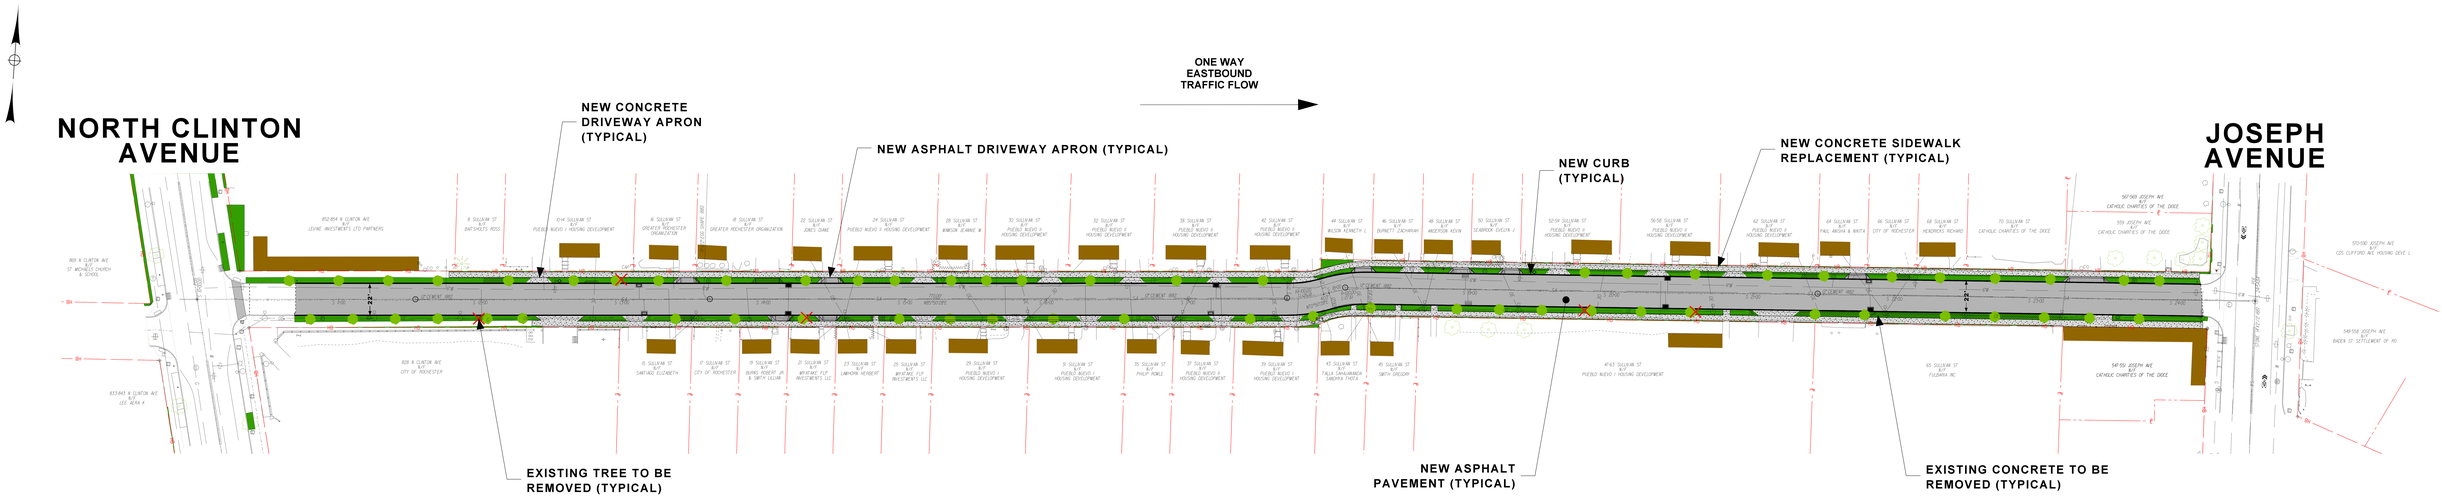

40' RIGHT OF WAY

SULLIVAN STREET

ONE WAY EASTBOUND

20 0 20 40 60 80 100

SCALE IN FEET

DRAFT

FINAL DESIGN
DECEMBER 6, 2023
PUBLIC MEETING

LEGEND

- NEW CURB LINE
- NEW CONCRETE SIDEWALK
- NEW ASPHALT
- EXISTING PAVEMENT TO BE REMOVED
- LAWN AREA
- EXISTING RIGHT-OF-WAY
- EXISTING PROPERTY LINE
- EXISTING BUILDING
- PROPOSED TREE
- EXISTING TREE
- EXISTING TREE TO BE REMOVED