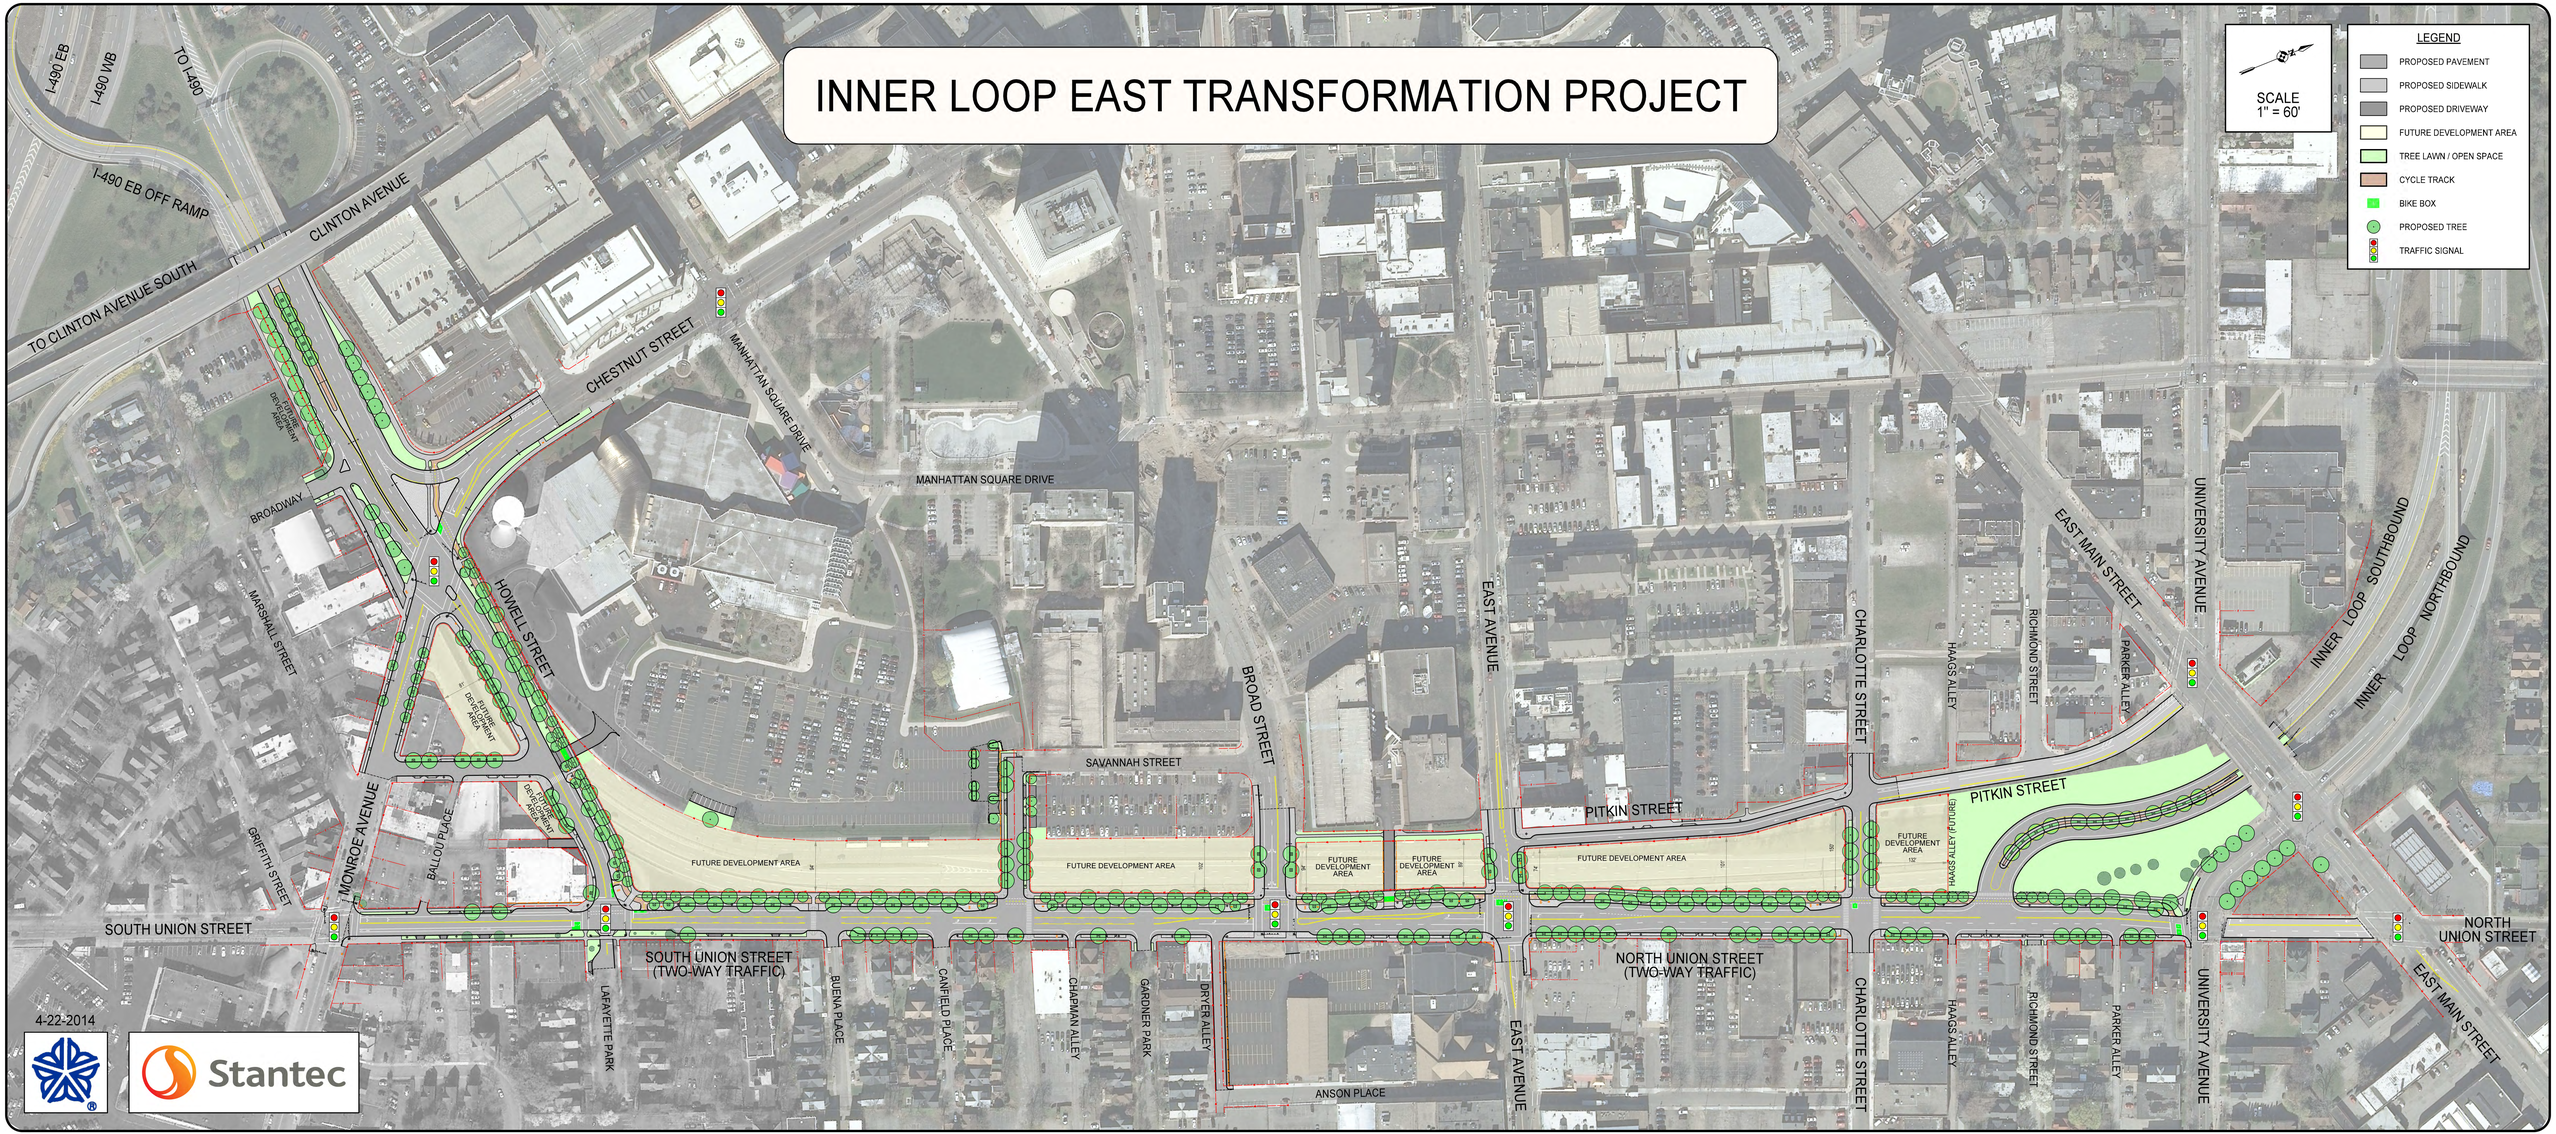
INNER LOOP EAST TRANSFORMATION PROJECT
SCALE
1" = 60'
LEGEND
PROPOSED PAVEMENT
PROPOSED SIDEWALK
PROPOSED DRIVEWAY
FUTURE DEVELOPMENT AREA
TREE LAWN / OPEN SPACE
CYCLE TRACK
BIKE BOX
PROPOSED TREE
TRAFFIC SIGNAL
I-490 EB
I-490 WB
TO I-490
I-490 EB OFF RAMP
CLINTON AVENUE
TO CLINTON AVENUE SOUTH
CHESTNUT STREET
MANHATTAN SQUARE DRIVE
BROADWAY
MARSHALL STREET
HOWELL STREET
GRIFFITH STREET
MONROE AVENUE
BALLOU PLACE
SOUTH UNION STREET
SOUTH UNION STREET (TWO-WAY TRAFFIC)
LAFAYETTE PARK
BUENA PLACE
CANFIELD PLACE
CHAPMAN ALLEY
GARDNER PARK
DRYER ALLEY
ANSON PLACE
SAVANNAH STREET
BROAD STREET
EAST AVENUE
PITKIN STREET
NORTH UNION STREET (TWO-WAY TRAFFIC)
CHARLOTTE STREET
HAAGS ALLEY
RICHMOND STREET
PARKER ALLEY
EAST MAIN STREET
UNIVERSITY AVENUE
INNER LOOP SOUTHBOUND
INNER LOOP NORTHBOUND
NORTH UNION STREET
FUTURE DEVELOPMENT AREA
4-22-2014
Stantec