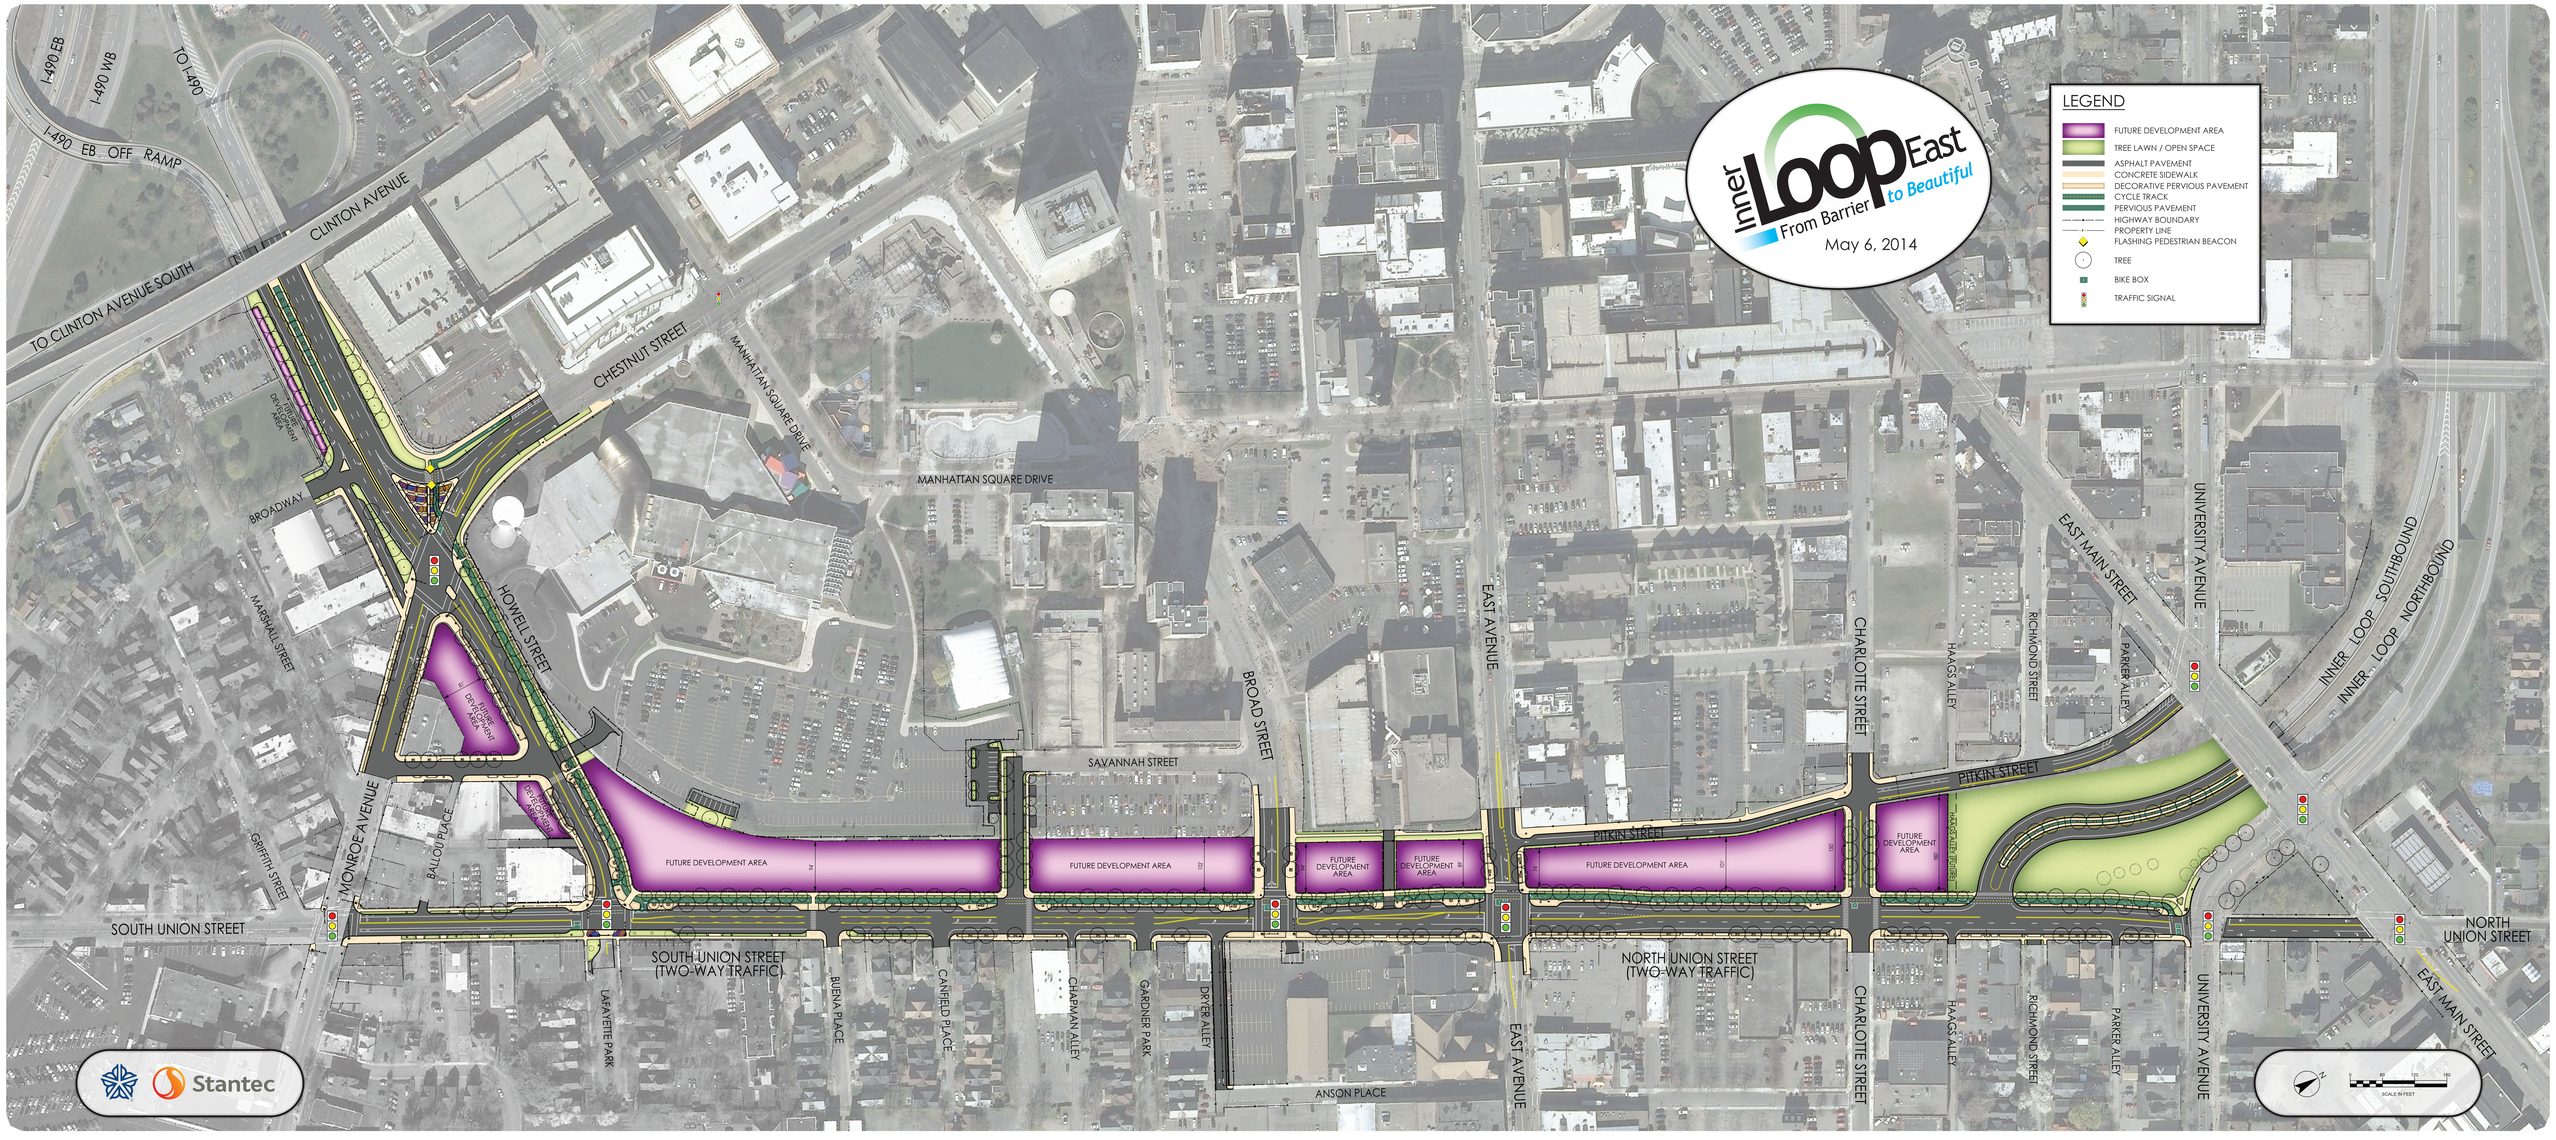
Inner Loop East
From Barrier to Beautiful
May 6, 2014
LEGEND
FUTURE DEVELOPMENT AREA
TREE LAWN / OPEN SPACE
ASPHALT PAVEMENT
CONCRETE SIDEWALK
DECORATIVE PERVIOUS PAVEMENT
CYCLE TRACK
PERVIOUS PAVEMENT
HIGHWAY BOUNDARY
PROPERTY LINE
FLASHING PEDESTRIAN BEACON
TREE
BIKE BOX
TRAFFIC SIGNAL
I-490 EB
I-490 WB
TO I-490
I-490 EB OFF RAMP
CLINTON AVENUE
TO CLINTON AVENUE SOUTH
CHESTNUT STREET
MANHATTAN SQUARE DRIVE
BROADWAY
MARSHALL STREET
HOWELL STREET
MONROE AVENUE
BALLOU PLACE
GRIFFITH STREET
SOUTH UNION STREET
SOUTH UNION STREET (TWO-WAY TRAFFIC)
LAFAYETTE PARK
BUENA PLACE
CANFIELD PLACE
CHAPMAN ALLEY
GARDNER PARK
DRYER ALLEY
SAVANNAH STREET
BROAD STREET
EAST AVENUE
ANSON PLACE
PITKIN STREET
NORTH UNION STREET (TWO-WAY TRAFFIC)
CHARLOTTE STREET
HAAGS ALLEY
RICHMOND STREET
PARKER ALLEY
EAST MAIN STREET
UNIVERSITY AVENUE
INNER LOOP SOUTHBOUND
INNER LOOP NORTHBOUND
NORTH UNION STREET
FUTURE DEVELOPMENT AREA
Stantec