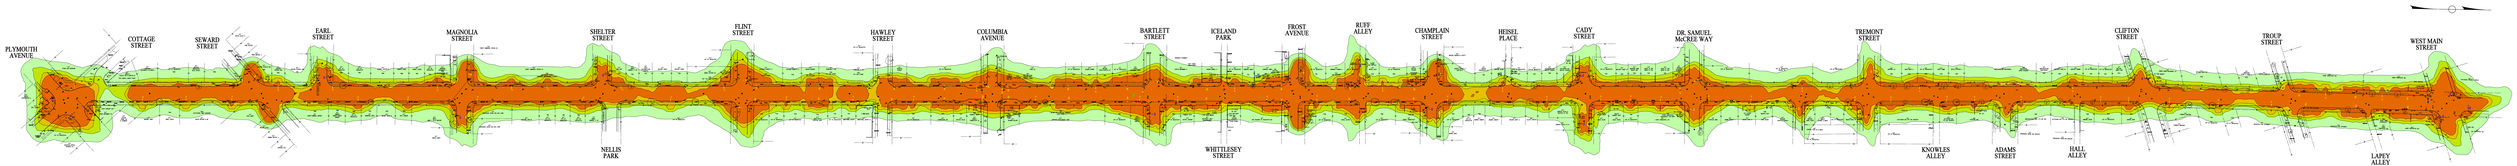

JEFFERSON AVENUE - PROPOSED LIGHT LEVELS

JEFFERSON AVENUE - EXISTING LIGHT LEVELS