Culver Road - Alternative 1 "Retain Existing Lane Configuration at Intersections" Concept

Culver Road - Alternative 2 "Intersection Lane Usage Modified on Culver Road to provide Continuous Bike Lanes Through Corridor" Concept

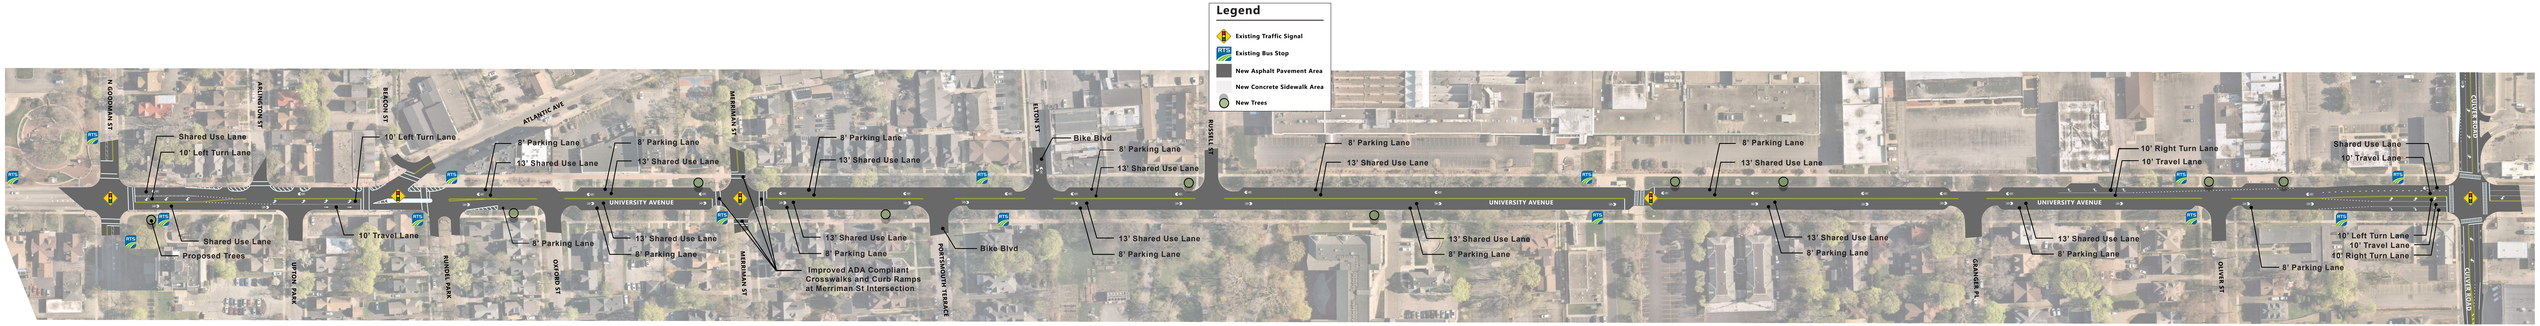

University Avenue Concept

0' 60' 120' 180'
Feet

City of Rochester, NY
Malik D. Evans, Mayor
Rochester City Council

2025 Preventive Maintenance Project

Culver Rd (Monroe Ave to Atlantic Ave), University Ave (North Goodman St to Culver Rd), Monroe Ave at Werner Park

April 2024

Lu Engineers

EDR
a better environment