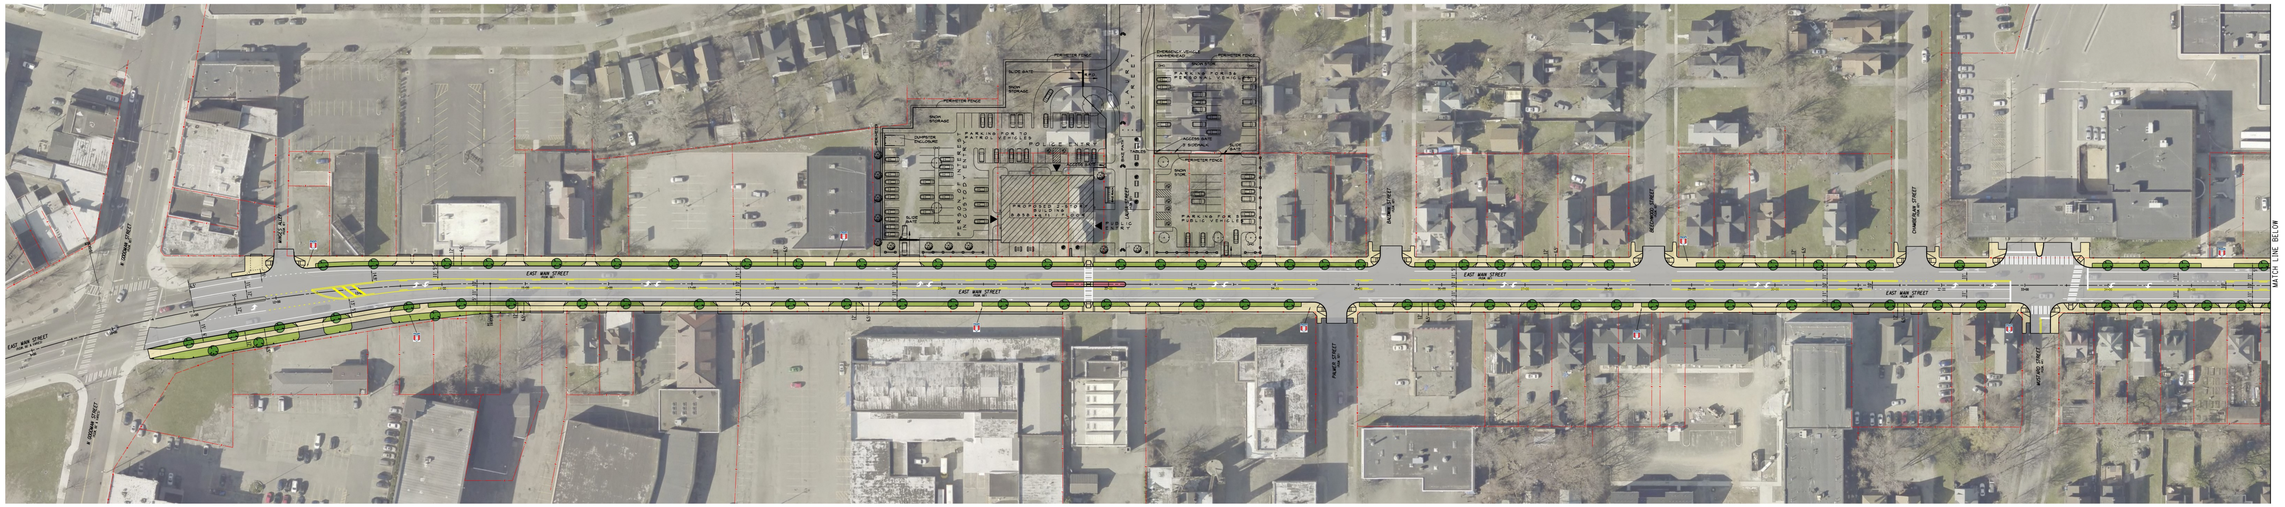

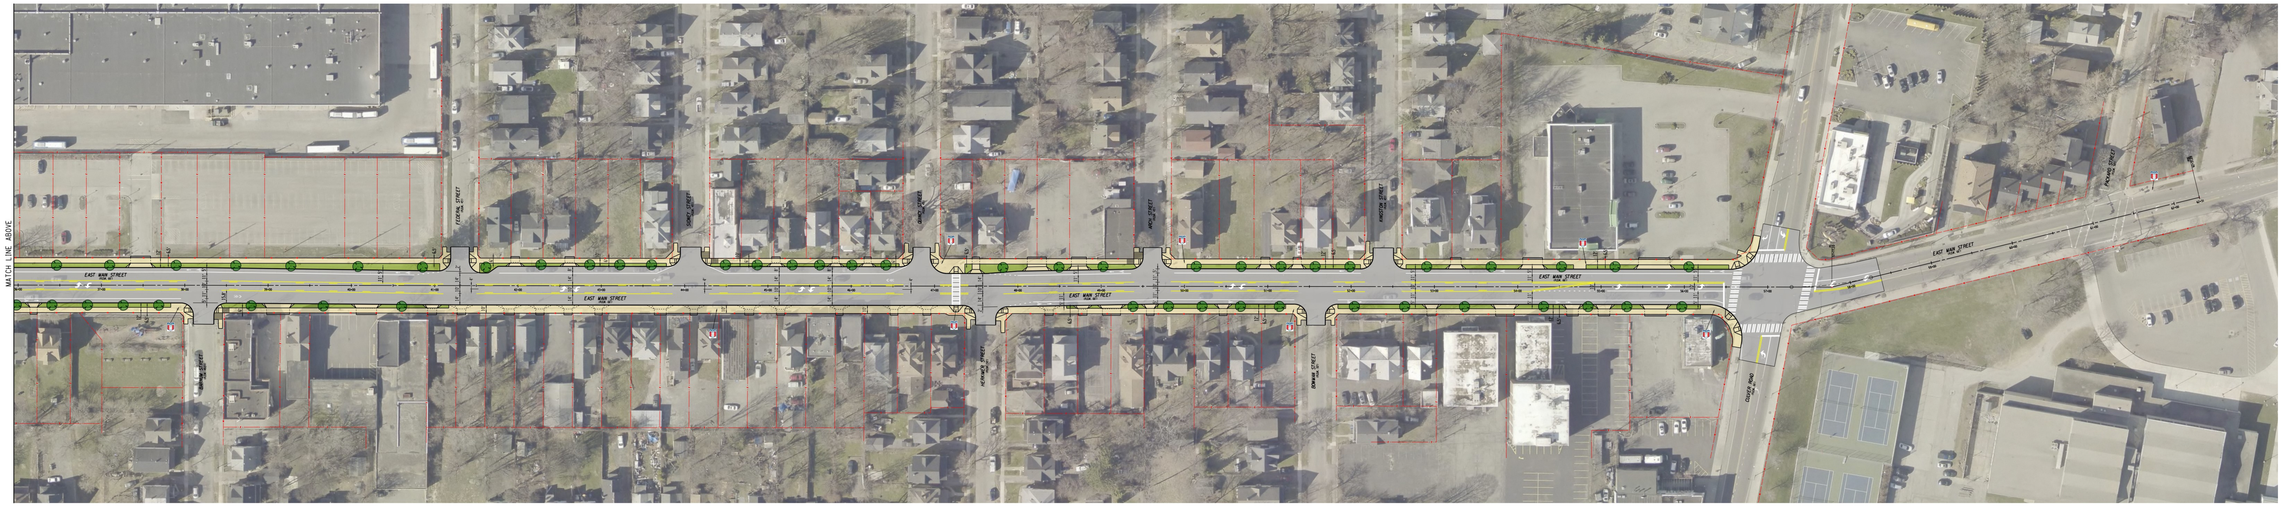

Draft Conceptual Alternative 1 - Conventional Bike Lane

City of Rochester, NY
Lovely A. Warren, Mayor
Rochester City Council

East Main Street Reconstruction Project

ERDMAN ANTHONY